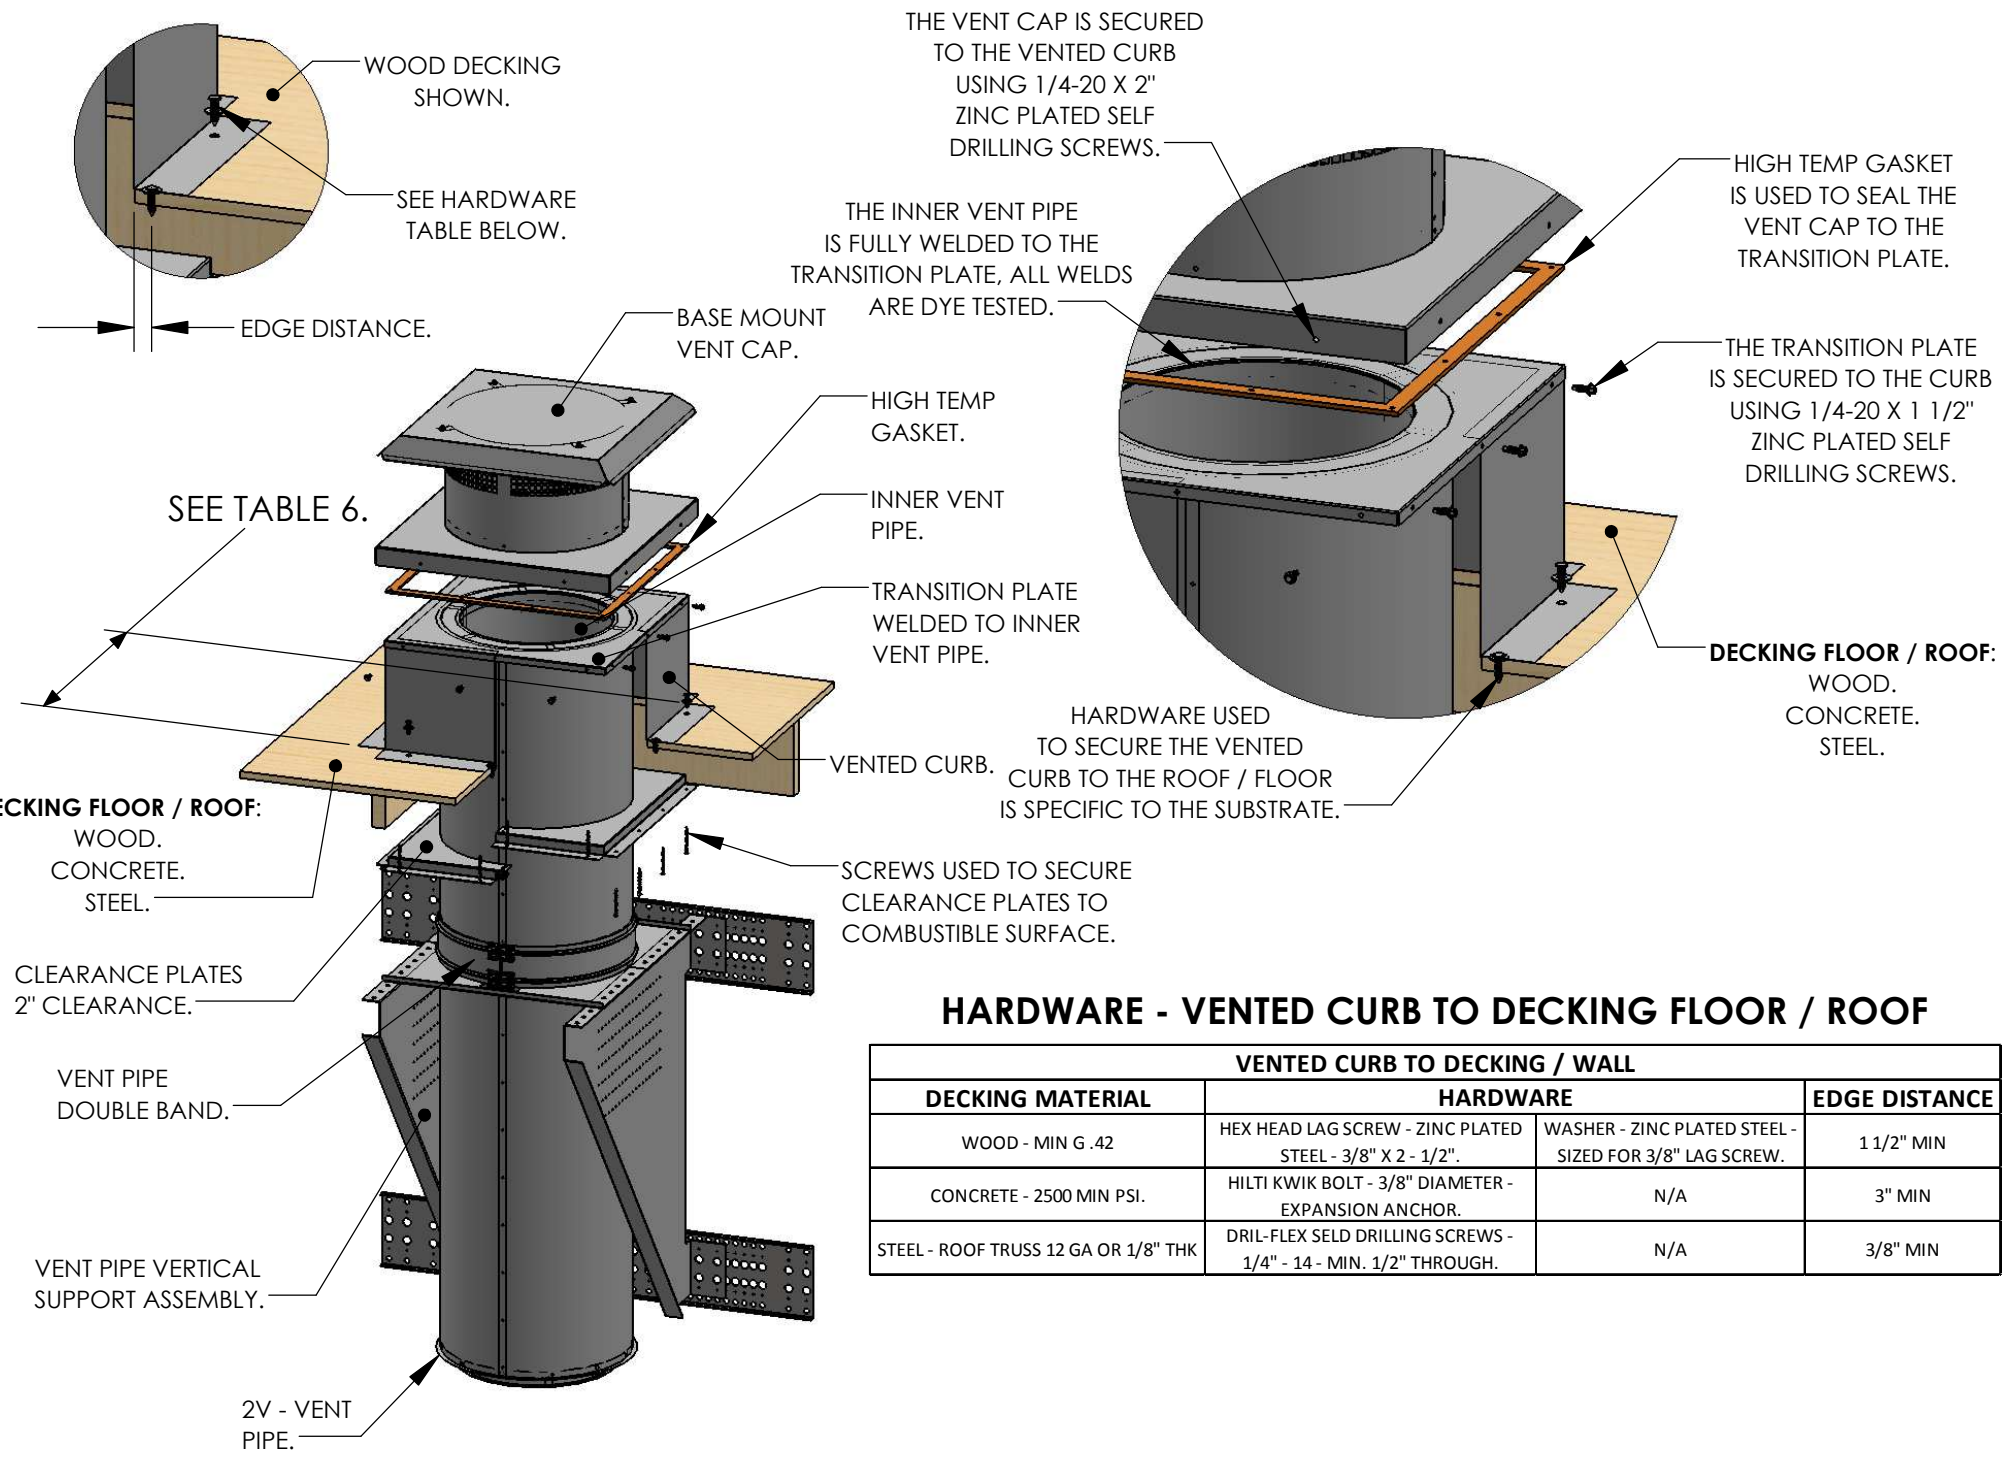

HARDWARE - VENTED CURB TO DECKING FLOOR / ROOF

VENTED CURB TO DECKING / WALL			
DECKING MATERIAL	**HARDWARE**		**EDGE DISTANCE**
WOOD - MIN G .42	HEX HEAD LAG SCREW - ZINC PLATED STEEL - 3/8" X 2 - 1/2".	WASHER - ZINC PLATED STEEL - SIZED FOR 3/8" LAG SCREW.	1 1/2" MIN
CONCRETE - 2500 MIN PSI.	HILTI KWIK BOLT - 3/8" DIAMETER - EXPANSION ANCHOR.	N/A	3" MIN
STEEL - ROOF TRUSS 12 GA OR 1/8" THK	DRIL-FLEX SELD DRILLING SCREWS - 1/4" - 14 - MIN. 1/2" THROUGH.	N/A	3/8" MIN